


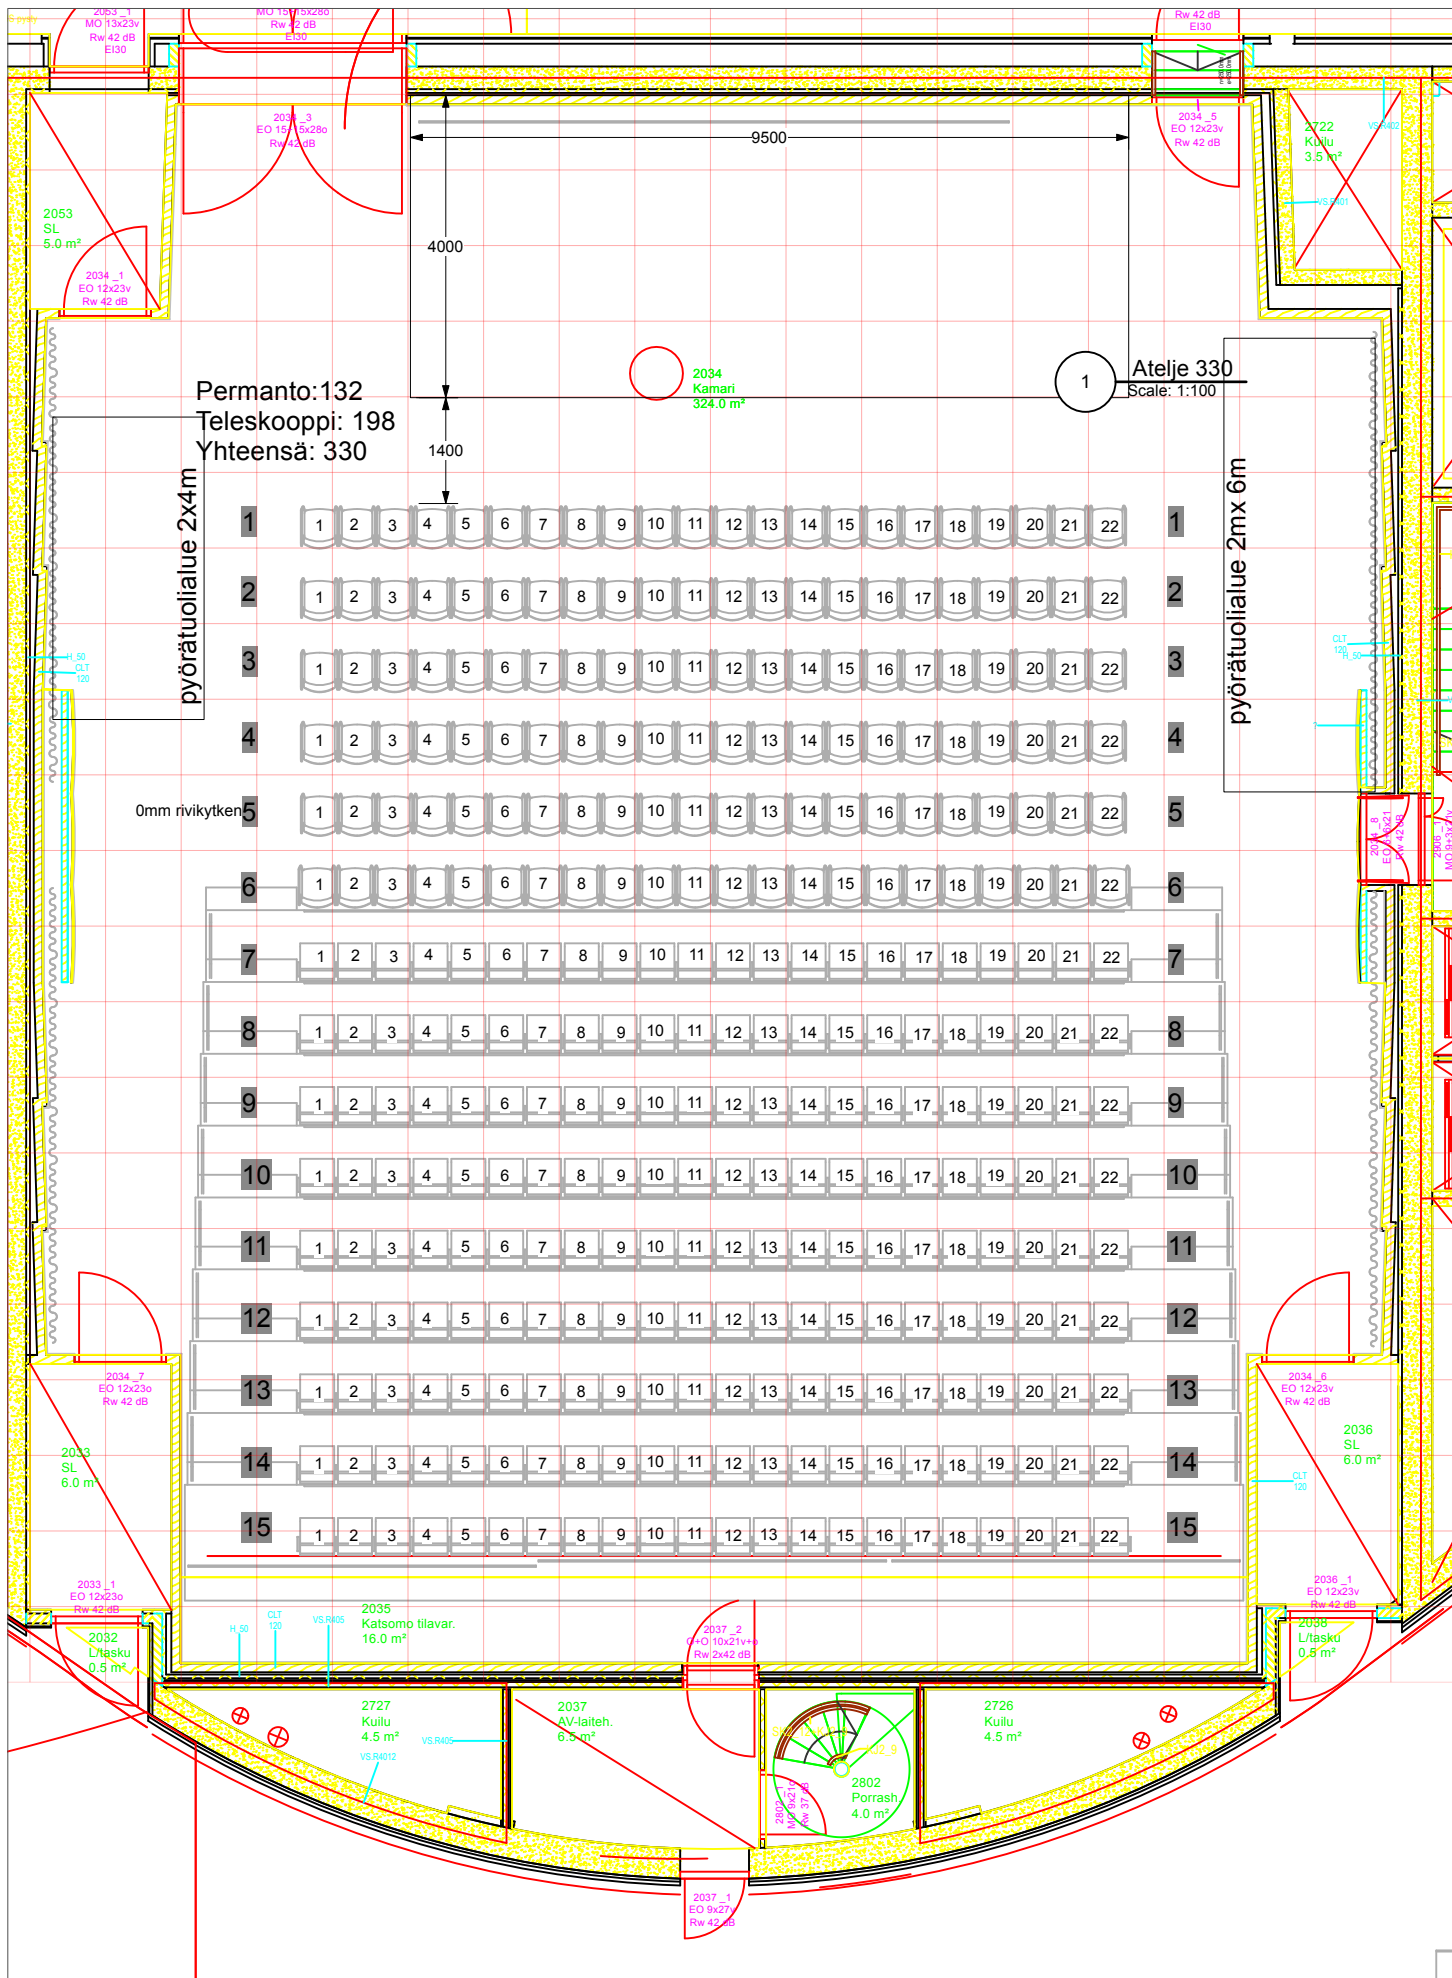

	Kulttuuriranta oy Itäinen Rantakatu 14 20800 Turku Petteri Unkila +358 44 550 2580 petteri.unkila@kultteateri.fi	Project Title Fuuga Atelje 330pax Project Title Atelje penkitys	Project Manager Petteri Unkila Drawn By Petteri Unkila Revised By Date 11.9.2026 CUO File Name fuuga pohjakuvat v2026.vrx	Project ID 110259 Scale 1:200 Sheet No. 1001 of 3
--	---	---	--	---